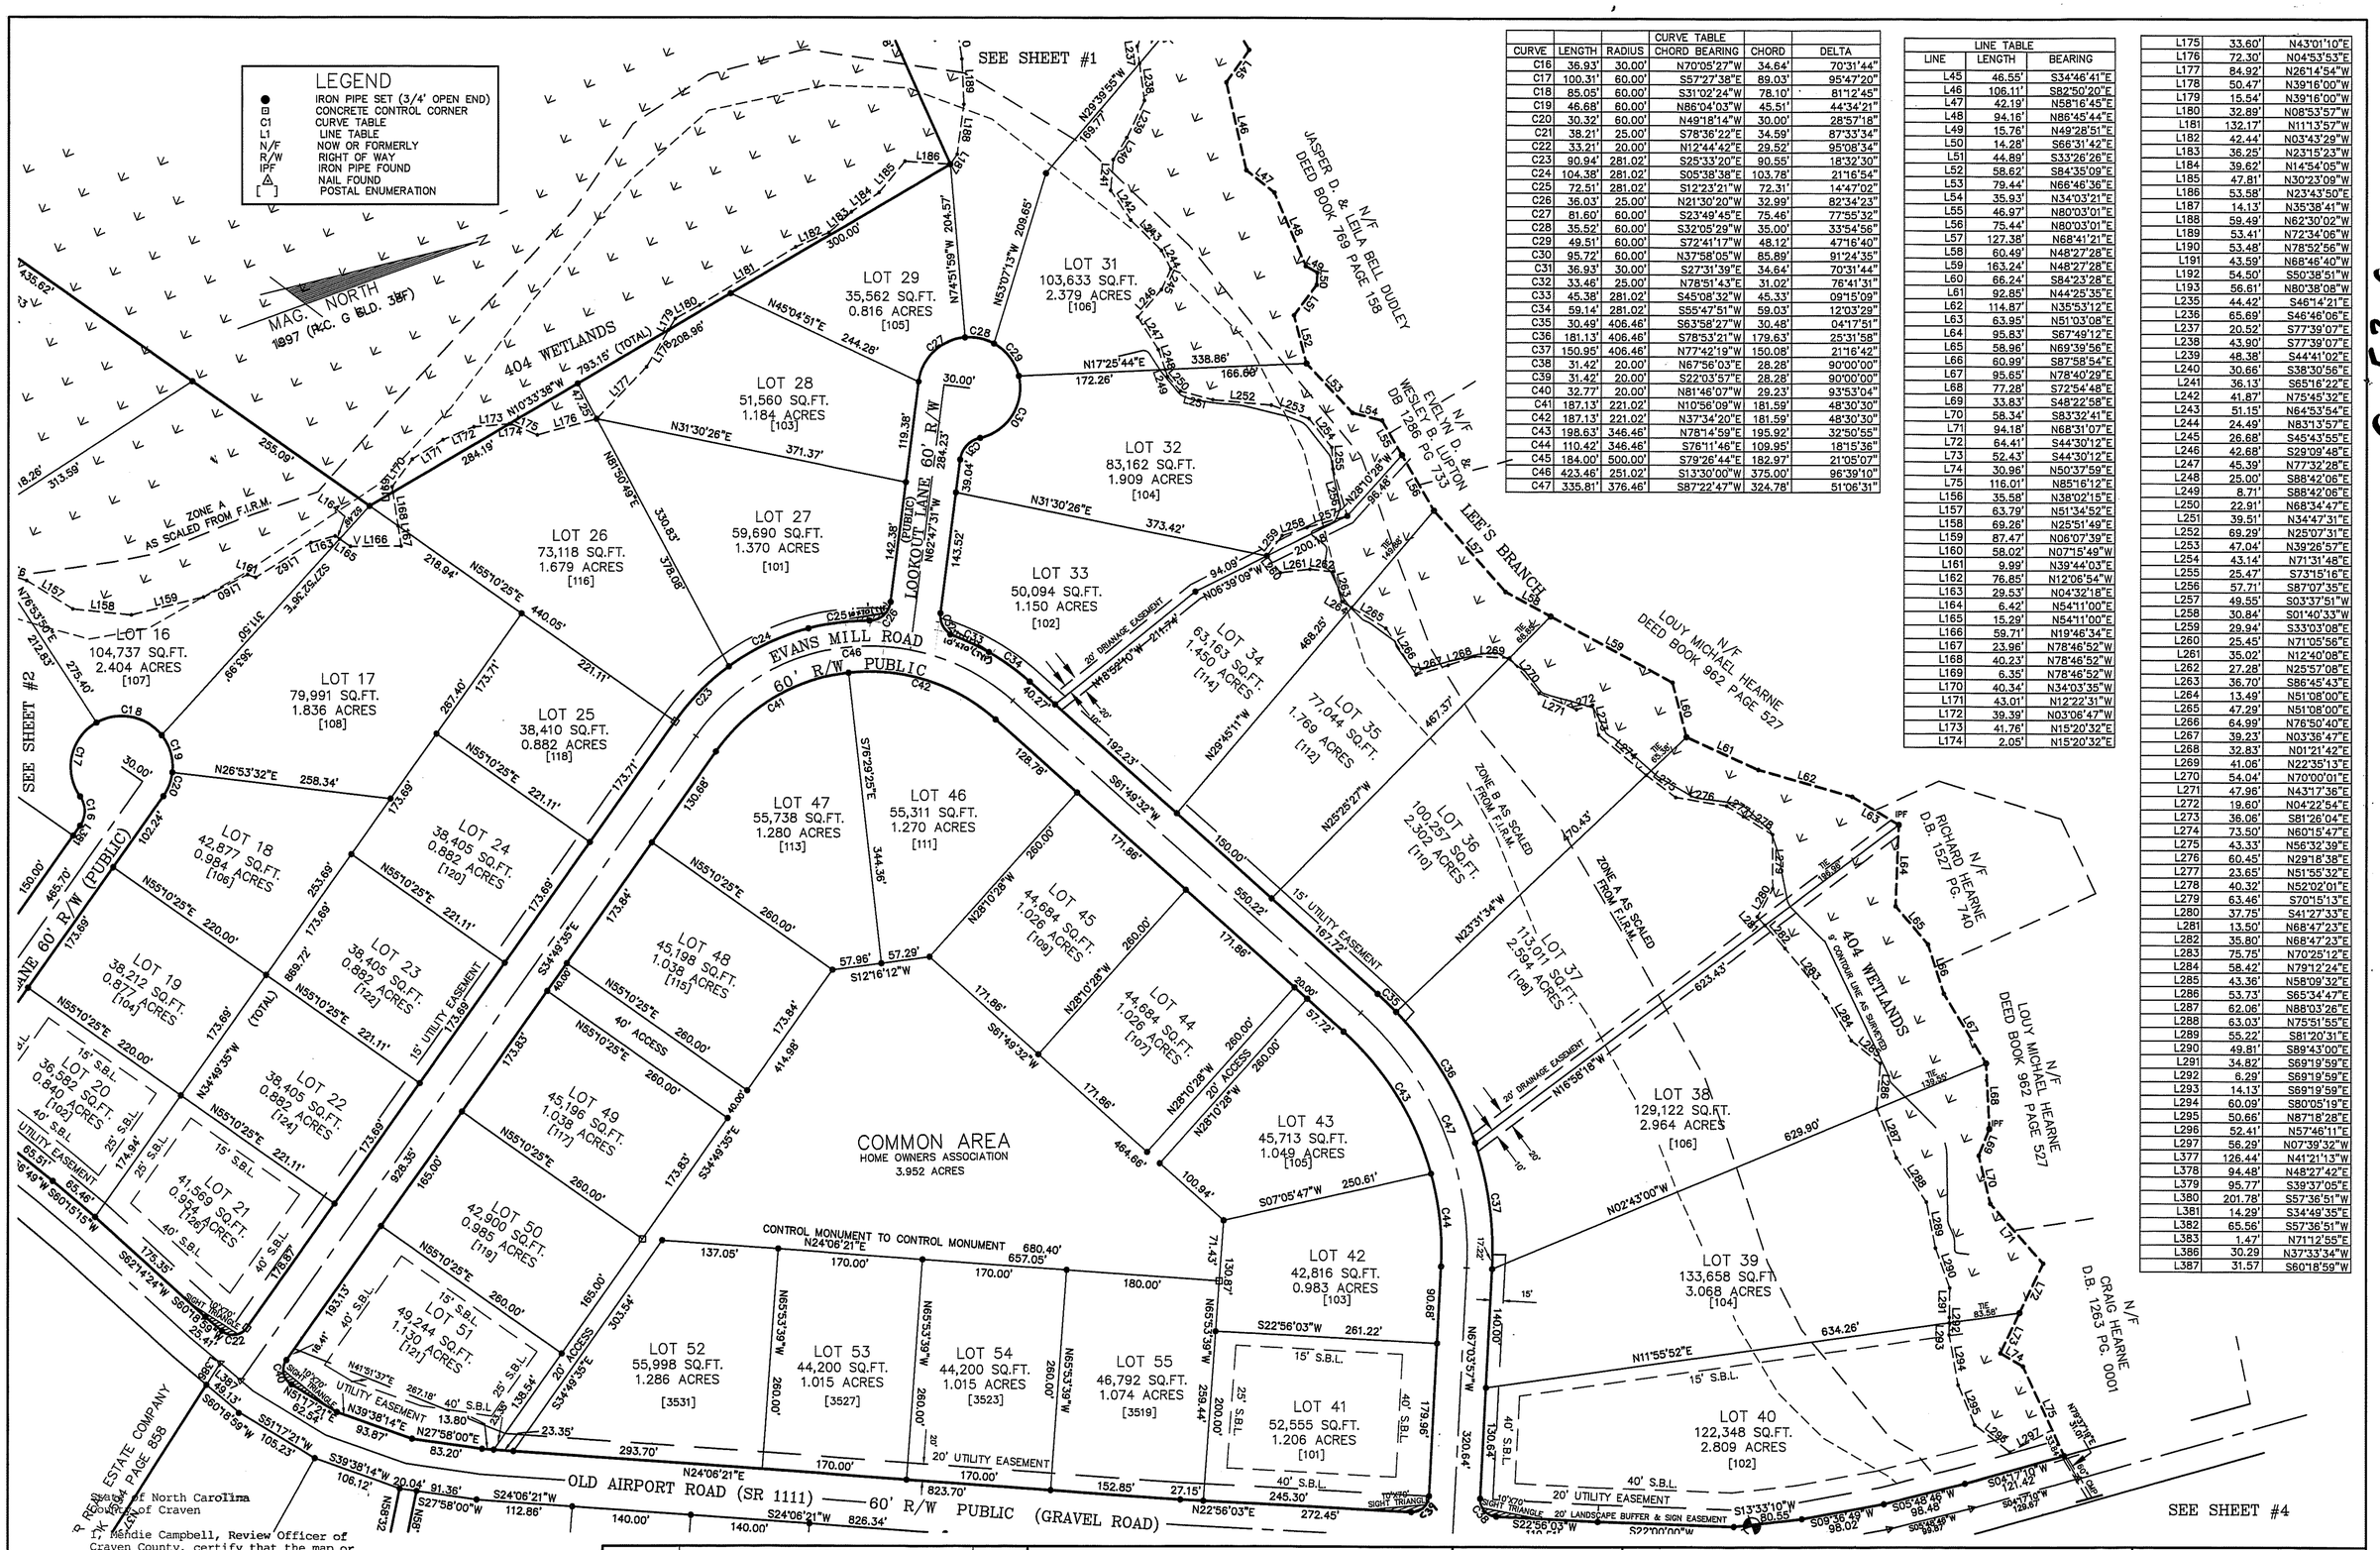

CURVE TABLE					
CURVE	LENGTH	RADIUS	CHORD BEARING	CHORD	DELTA
C16	36.93'	30.00'	N70°05'27"W	34.64'	70°31'44"
C17	100.31'	60.00'	S57°27'38"E	89.03'	95°47'20"
C18	85.05'	60.00'	S31°02'24"W	78.10'	81°12'45"
C19	46.68'	60.00'	N86°04'03"W	45.51'	44°34'21"
C20	30.32'	60.00'	N49°18'14"W	30.00'	28°57'18"
C21	38.21'	25.00'	S78°36'22"E	34.59'	87°33'34"
C22	33.21'	20.00'	N12°44'42"E	29.52'	95°08'34"
C23	90.94'	281.02'	S25°33'20"E	90.55'	18°32'30"
C24	104.38'	281.02'	S05°38'38"E	103.78'	21°16'54"
C25	72.51'	281.02'	S12°23'21"W	72.31'	14°47'02"
C26	36.03'	25.00'	N21°30'20"W	32.99'	82°34'23"
C27	81.60'	60.00'	S23°49'45"E	75.46'	77°55'32"
C28	35.52'	60.00'	S32°05'29"W	35.00'	33°54'56"
C29	49.51'	60.00'	S72°41'17"W	48.12'	47°16'40"
C30	95.72'	60.00'	N37°58'05"W	85.89'	91°24'35"
C31	36.93'	30.00'	S27°31'39"E	34.64'	70°31'44"
C32	33.46'	25.00'	N78°51'43"E	31.02'	76°41'31"
C33	45.38'	281.02'	S45°08'32"W	45.33'	09°15'09"
C34	59.14'	281.02'	S55°47'51"W	59.03'	12°03'29"
C35	30.49'	406.46'	S63°58'27"W	30.48'	04°17'51"
C36	181.13'	406.46'	S78°53'21"W	179.63'	25°31'58"
C37	150.95'	406.46'	N77°42'19"W	150.08'	21°16'42"
C38	31.42'	20.00'	N67°56'03"E	28.28'	90°00'00"
C39	31.42'	20.00'	S22°03'57"E	28.28'	90°00'00"
C40	32.77'	20.00'	N81°46'07"W	29.23'	93°53'04"
C41	187.13'	221.02'	N10°56'09"W	181.59'	48°30'30"
C42	187.13'	221.02'	N37°34'20"E	181.59'	48°30'30"
C43	198.63'	346.46'	N78°14'59"E	195.92'	32°50'55"
C44	110.42'	346.46'	S76°11'46"E	109.95'	18°15'36"
C45	184.00'	500.00'	S79°26'44"E	182.97'	21°05'07"
C46	423.46'	251.02'	S13°30'00"W	375.00'	96°39'10"
C47	335.81'	376.46'	S87°22'47"W	324.78'	51°06'31"

LINE TABLE		
LINE	LENGTH	BEARING
L45	46.55'	S34°46'41"E
L46	106.11'	S82°50'20"E
L47	42.19'	N58°16'45"E
L48	94.16'	N86°45'44"E
L49	15.76'	N49°28'51"E
L50	14.28'	S66°31'42"E
L51	44.89'	S33°26'26"E
L52	58.62'	S84°35'09"E
L53	79.44'	N66°46'36"E
L54	35.93'	N34°03'21"E
L55	46.97'	N80°03'01"E
L56	75.44'	N80°03'01"E
L57	127.38'	N68°41'21"E
L58	60.49'	N48°27'28"E
L59	163.24'	N48°27'28"E
L60	66.24'	S84°23'28"E
L61	92.85'	N44°25'35"E
L62	114.87'	N35°53'12"E
L63	63.95'	N51°03'08"E
L64	95.83'	S67°49'12"E
L65	58.96'	N69°39'56"E
L66	60.99'	S87°58'54"E
L67	95.65'	N78°40'29"E
L68	77.28'	S72°54'48"E
L69	33.83'	S48°22'58"E
L70	58.34'	S83°32'41"E
L71	94.18'	N68°31'07"E
L72	64.41'	S44°30'12"E
L73	52.43'	S44°30'12"E
L74	30.96'	N50°37'59"E
L75	116.01'	N85°16'12"E
L156	35.58'	N38°02'15"E
L157	63.79'	N51°34'52"E
L158	69.26'	N25°51'49"E
L159	87.47'	N06°07'39"E
L160	58.02'	N07°15'49"W
L161	9.99'	N39°44'03"E
L162	76.85'	N12°06'54"W
L163	29.53'	N04°32'18"E
L164	6.42'	N54°11'00"E
L165	15.29'	N54°11'00"E
L166	59.71'	N19°46'34"E
L167	23.96'	N78°46'52"W
L168	40.23'	N78°46'52"W
L169	6.35'	N78°46'52"W
L170	40.34'	N34°03'35"W
L171	43.01'	N12°22'31"W
L172	39.39'	N03°06'47"W
L173	41.76'	N15°20'32"E
L174	2.05'	N15°20'32"E

L175	33.60'	N43°01'10"E
L176	72.30'	N04°53'53"E
L177	84.92'	N26°14'54"W
L178	50.47'	N39°16'00"W
L179	15.54'	N39°16'00"W
L180	32.89'	N08°53'57"W
L181	132.17'	N11°13'57"W
L182	42.44'	N03°43'29"W
L183	36.25'	N23°15'23"W
L184	39.62'	N14°54'05"W
L185	47.81'	N30°23'09"W
L186	53.58'	N23°43'50"E
L187	14.13'	N35°38'41"W
L188	59.49'	N62°30'02"W
L189	53.41'	N72°34'06"W
L190	53.48'	N78°52'56"W
L191	43.59'	N68°46'40"W
L192	54.50'	S50°38'51"W
L193	56.61'	N80°38'08"W
L235	44.42'	S46°14'21"E
L236	65.69'	S46°46'06"E
L237	20.52'	S77°39'07"E
L238	43.90'	S77°39'07"E
L239	48.38'	S44°41'02"E
L240	30.66'	S38°30'56"E
L241	36.13'	S65°16'22"E
L242	41.87'	N75°45'32"E
L243	51.15'	N64°53'54"E
L244	24.49'	N83°13'57"E
L245	26.68'	S45°43'55"E
L246	42.68'	S29°09'48"E
L247	45.39'	N77°32'28"E
L248	25.00'	S88°42'06"E
L249	8.71'	S88°42'06"E
L250	22.91'	N68°34'47"E
L251	39.51'	N34°47'31"E
L252	69.29'	N25°07'31"E
L253	47.04'	N39°26'57"E
L254	43.14'	N71°31'48"E
L255	25.47'	S73°15'16"E
L256	57.71'	S87°07'35"E
L257	49.55'	S03°37'51"W
L258	30.84'	S01°40'33"W
L259	29.94'	S33°03'08"E
L260	25.45'	N71°05'56"E
L261	35.02'	N12°40'08"E
L262	27.28'	N25°57'08"E
L263	36.70'	S86°45'43"E
L264	13.49'	N51°08'00"E
L265	47.29'	N51°08'00"E
L266	64.99'	N76°50'40"E
L267	39.23'	N03°36'47"E
L268	32.83'	N01°21'42"E
L269	41.06'	N22°35'13"E
L270	54.04'	N70°00'01"E
L271	47.96'	N43°17'36"E
L272	19.60'	N04°22'54"E
L273	36.06'	S81°26'04"E
L274	73.50'	N60°15'47"E
L275	43.33'	N56°32'39"E
L276	60.45'	N29°18'38"E
L277	23.65'	N51°55'32"E
L278	40.32'	N52°02'01"E
L279	63.46'	S70°15'13"E
L280	37.75'	S41°27'33"E
L281	13.50'	N68°47'23"E
L282	35.80'	N68°47'23"E
L283	75.75'	N70°25'12"E
L284	58.42'	N79°12'24"E
L285	43.36'	N58°09'32"E
L286	53.73'	S65°34'47"E
L287	62.06'	N88°03'26"E
L288	63.03'	N75°51'55"E
L289	55.22'	S81°20'31"E
L290	49.81'	S89°43'00"E
L291	34.82'	S69°19'59"E
L292	6.29'	S69°19'59"E
L293	14.13'	S69°19'59"E
L294	60.09'	S80°05'19"E
L295	50.66'	N87°18'28"E
L296	52.41'	N57°46'11"E
L297	56.29'	N07°39'32"W
L377	126.44'	N41°21'13"W
L378	94.48'	N48°27'42"E
L379	95.77'	S39°37'05"E
L380	201.78'	S57°36'51"W
L381	14.29'	S34°49'35"E
L382	65.56'	S57°36'51"W
L383	1.47'	N71°12'55"E
L386	30.29	N37°33'34"W
L387	31.57	S60°18'59"W

6-53-C

I, Mendie Campbell, Review Officer of Craven County, certify that the map or plat to which this certification is affixed meets all statutory requirements for recording.

Date: 5/20/98 Mendie Campbell

Mendie Campbell

SCALE: 1" = 100'

0 50 100 200 300

Filed for Registration at 8:25A o'clock
This May 21 1998
Book 76 Page 53-C
Register of Deeds Craven County

DATE	REVISION	INITIAL
6-11-98	Curve Labels omitted	BCWD

McKIM & CREED

ENGINEERS • PLANNERS • SURVEYORS
535 WASHINGTON POST ROAD
NEW BERN, NORTH CAROLINA 28560
TELE: (919) 633-5899
FAX: (919) 633-6551

NORTH CAROLINA REGISTERED SEAL L-3672 LAND SURVEYOR DAVID L. JONES, JR.

DATE: 5/8/98

A SURVEY OF
EVANS MILL SUBDIVISION
FOR
WEYERHAEUSER REAL ESTATE COMPANY
SHEET 3 OF 4
CITY OF NEW BERN NO. 7 TWSP. CRAVEN COUNTY NORTH CAROLINA
DATE: MAY 8, 1998 SCALE 1" = 100'

PROJECT NO. 0910-0090.0W
COMPUTER FILE : PPLAT.DWG
PROJECT SURVEYOR: DLJ
FIELD CREW:
DRAWN BY: DLJ
FIELD BOOK:
SHEET NO. : 3 OF 4

6-53-C