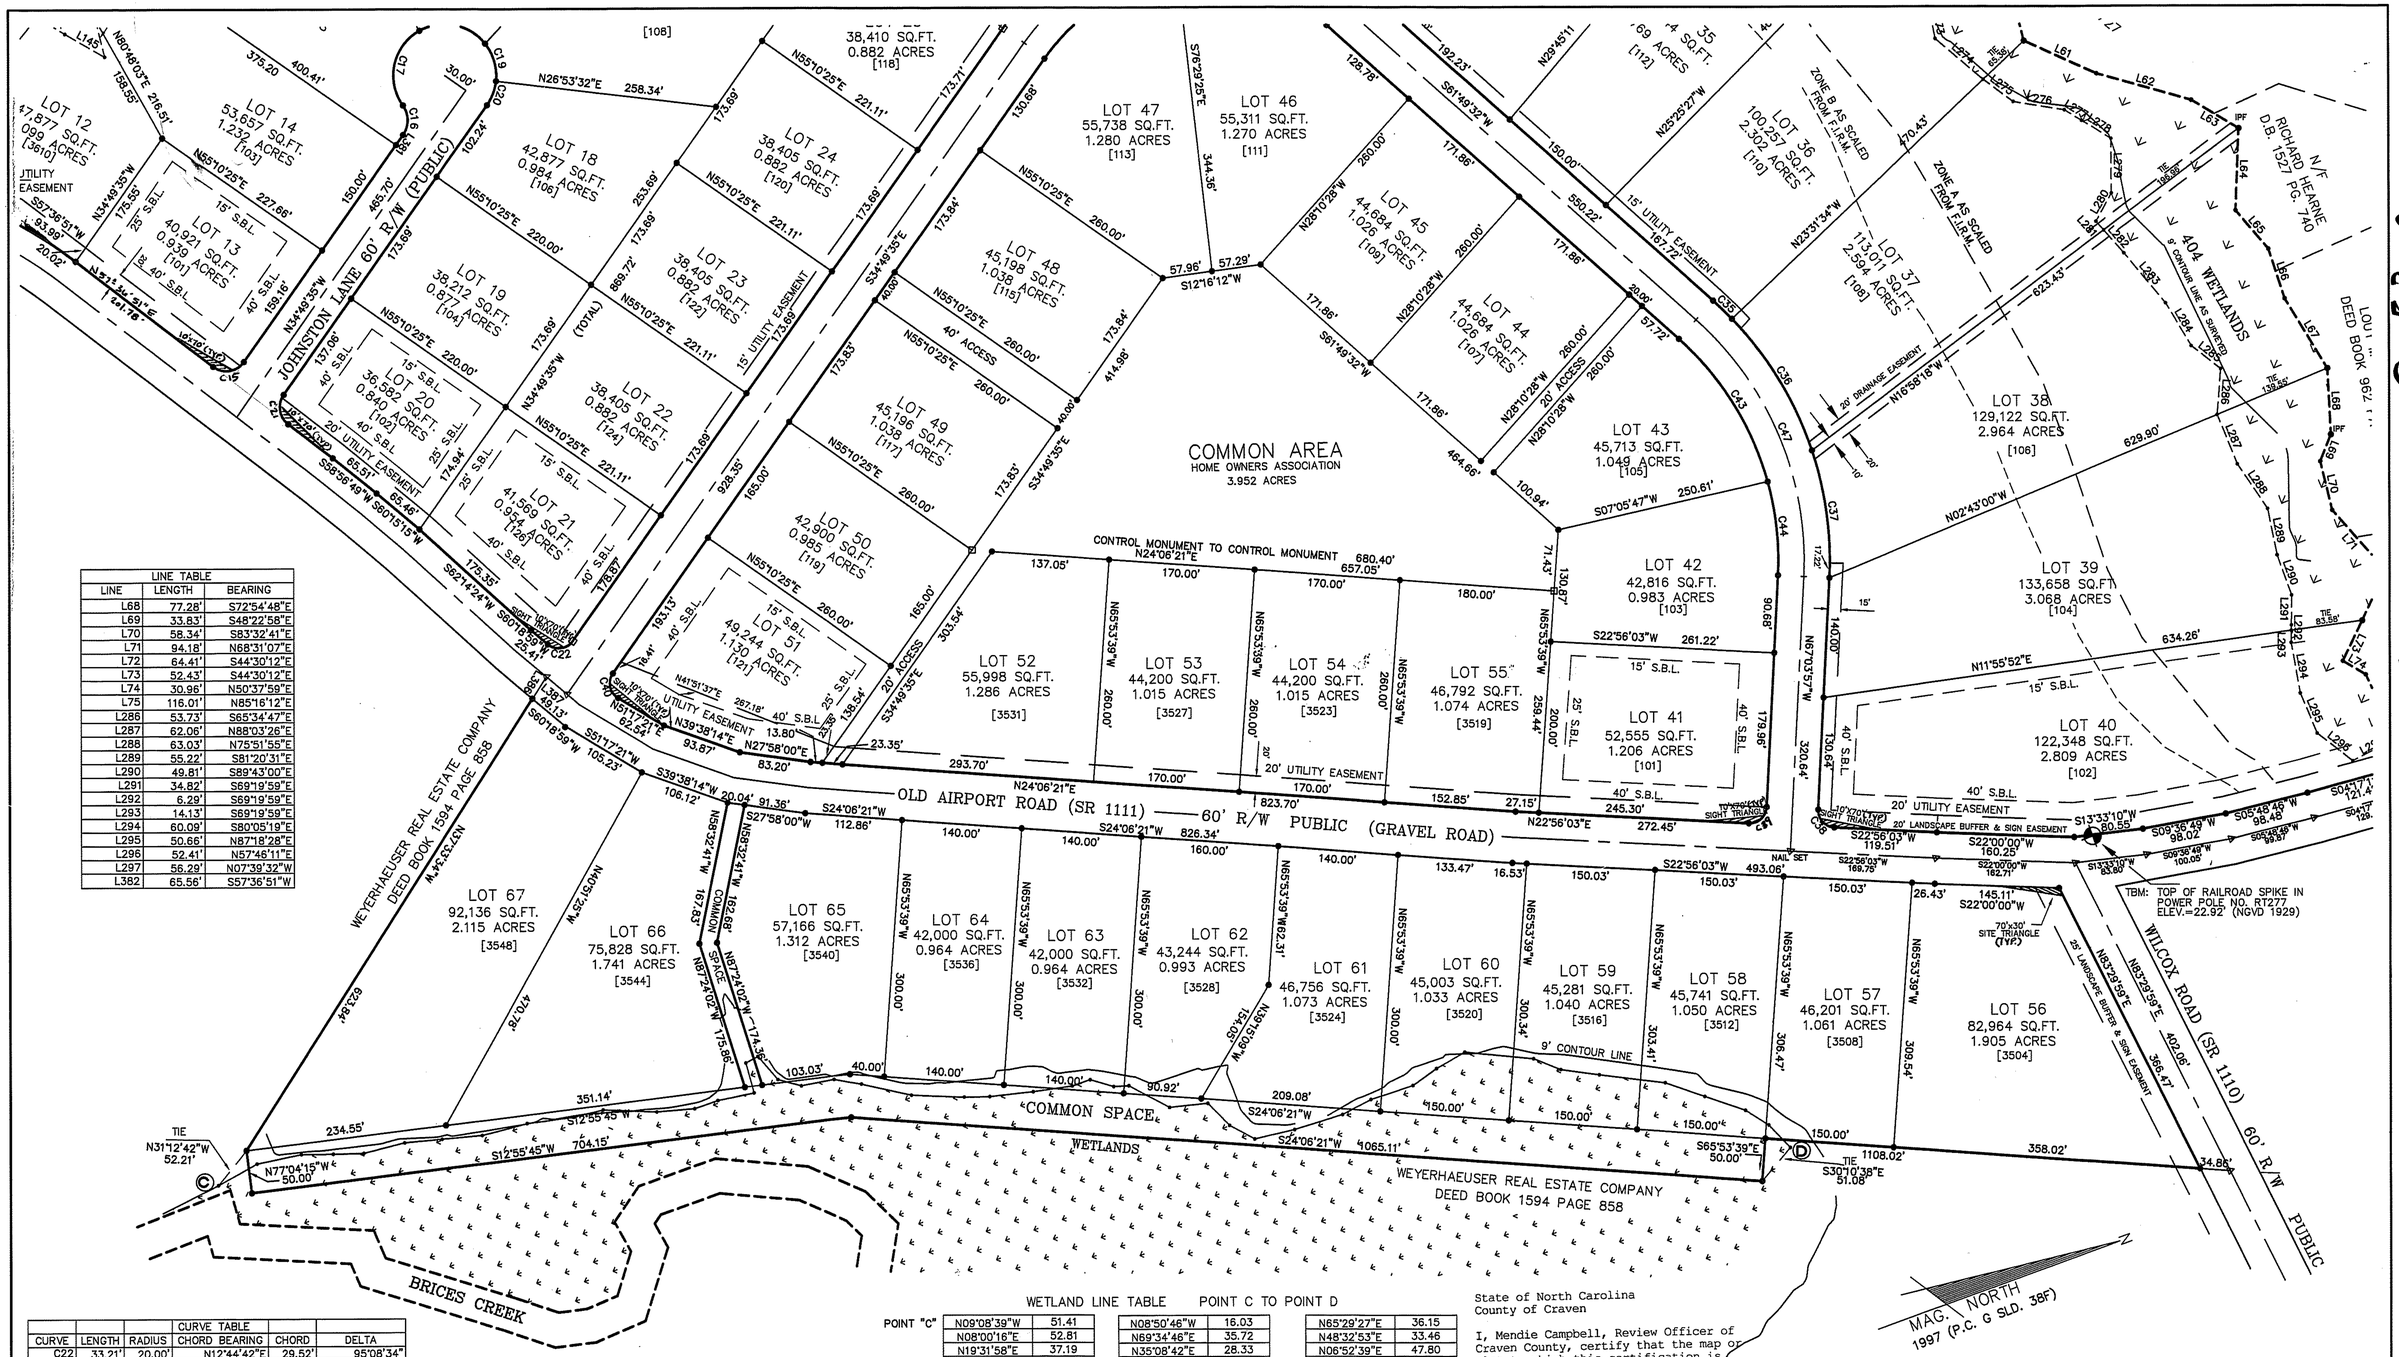

LINE TABLE		
LINE	LENGTH	BEARING
L68	77.28'	S72°54'48"E
L69	33.83'	S48°22'58"E
L70	58.34'	S83°32'41"E
L71	94.18'	N68°31'07"E
L72	64.41'	S44°30'12"E
L73	52.43'	S44°30'12"E
L74	30.96'	N50°37'59"E
L75	116.01'	N85°16'12"E
L286	53.73'	S65°34'47"E
L287	62.06'	N88°03'26"E
L288	63.03'	N75°51'55"E
L289	55.22'	S81°20'31"E
L290	49.81'	S89°43'00"E
L291	34.82'	S69°19'59"E
L292	6.29'	S69°19'59"E
L293	14.13'	S69°19'59"E
L294	60.09'	S80°05'19"E
L295	50.66'	N87°18'28"E
L296	52.41'	N57°46'11"E
L297	56.29'	N07°39'32"W
L382	65.56'	S57°36'51"W

CURVE TABLE					
CURVE	LENGTH	RADIUS	CHORD BEARING	CHORD	DELTA
C22	33.21'	20.00'	N12°44'42"E	29.52'	95°08'34"
C23	90.94'	281.02'	S25°33'20"E	90.55'	18°32'30"
C24	104.38'	281.02'	S05°38'38"E	103.78'	21°16'54"
C25	72.51'	281.02'	S12°23'21"W	72.31'	14°47'02"
C26	36.03'	25.00'	N21°30'20"W	32.99'	82°34'23"
C27	81.60'	60.00'	S23°49'45"E	75.46'	77°55'32"
C28	35.52'	60.00'	S32°05'29"W	35.00'	33°54'56"
C29	49.51'	60.00'	S72°41'17"W	48.12'	47°16'40"
C30	95.72'	60.00'	N37°58'05"W	85.89'	91°24'35"
C31	36.93'	30.00'	S27°31'39"E	34.64'	70°31'44"
C32	33.46'	25.00'	N78°51'43"E	31.02'	76°41'31"
C33	45.38'	281.02'	S45°08'32"W	45.33'	09°15'09"
C34	59.14'	281.02'	S55°47'51"W	59.03'	12°03'29"
C35	30.49'	406.46'	S63°58'27"W	30.48'	04°17'51"
C36	181.13'	406.46'	S78°53'21"W	179.63'	25°31'58"
C37	150.95'	406.46'	N77°42'19"W	150.08'	21°16'42"
C38	31.42'	20.00'	N67°56'03"E	28.28'	90°00'00"
C39	31.42'	20.00'	S22°03'57"E	28.28'	90°00'00"
C40	32.77'	20.00'	N81°46'07"W	29.23'	93°53'04"
C41	187.13'	221.02'	N10°56'09"W	181.59'	48°30'30"
C42	187.13'	221.02'	N37°34'20"E	181.59'	48°30'30"
C43	198.63'	346.46'	N78°14'59"E	195.92'	32°50'55"
C44	110.42'	346.46'	S76°11'46"E	109.95'	18°15'36"
C45	184.00'	500.00'	S79°26'44"E	182.97'	21°05'07"
C46	423.46'	251.02'	S13°30'00"W	375.00'	96°39'10"
C47	335.81'	376.46'	S87°22'47"W	324.78'	51°06'31"

WETLAND LINE TABLE POINT C TO POINT D

POINT "C"

N09°08'39"W	51.41
N08°00'16"E	52.81
N19°31'58"E	37.19
N18°30'55"E	35.77
N05°46'00"E	49.18
N14°26'15"E	43.95
N14°50'24"E	46.96
N05°13'40"E	54.10
N12°31'40"E	54.70
N06°24'32"E	35.45
N22°21'11"E	62.70
N15°29'53"E	44.19
N00°53'53"E	28.65
N08°13'48"E	43.12
N85°02'36"W	36.19
N08°50'46"W	16.03
N69°34'46"E	35.72
N35°08'42"E	28.33
N08°50'45"E	38.88
N29°26'39"E	32.14
N32°36'57"E	59.70
N22°18'18"E	61.77
N18°42'19"E	29.70
N13°45'10"E	51.05
N11°55'15"E	45.93
N00°42'02"E	22.28
N36°16'51"E	28.34
N17°09'53"E	17.78
N48°06'50"E	53.87
N14°13'21"E	44.78
N65°29'27"E	36.15
N48°32'53"E	33.46
N06°52'39"E	47.80
N02°27'31"E	58.71
N07°50'20"W	37.44
N01°37'06"E	51.72
N15°34'36"W	33.93
N10°14'49"W	37.86
N25°31'24"E	80.41
N41°51'58"E	34.34
N27°43'24"E	45.26
N27°06'16"E	77.36
N38°58'35"E	48.94
N38°36'28"E	49.93
N52°36'23"E	32.16
N66°18'15"E	36.42

POINT "D"

NOTE:
WETLAND LINE FROM POINT C TO POINT D IS PLOTTED FROM A MAP BY McKIM & CREED ENGINEERS TITLED "WETLAND DELINEATION SURVEY FOR WEYERHAEUSER REAL ESTATE COMPANY" DATED APRIL 23, 1998 AND APPROVED BY BILL BIDDLECOME (USACOE) ON MAY 7, 1998.

State of North Carolina
County of Craven

I, Mendie Campbell, Review Officer of Craven County, certify that the map or plat to which this certification is affixed meets all statutory requirements for recording.

Date: 5/20/98 Mendie Campbell
Mendie Campbell

Filed for Registration at 8:25 A.M. o'clock
This 21 day of May 19 98
Book G Page 53-D
Register of Deeds Craven County
By Ellen Biles Deputy

LEGEND	
●	IRON PIPE SET (3/4' OPEN END)
⊡	CONCRETE CONTROL CORNER
C1	CURVE TABLE
L1	LINE TABLE
N/F	NOW OR FORMERLY
R/W	RIGHT OF WAY
IPF	IRON PIPE FOUND
△	NAIL FOUND
[ ]	POSTAL ENUMERATION

DATE	REVISION	INITIAL
6-11-98	Curve Labels Omitted BCD	

McKIM&CREED
ENGINEERS • PLANNERS • SURVEYORS
535 WASHINGTON POST ROAD
NEW BERN, NORTH CAROLINA 28560
TELE: (919) 633-5899
FAX: (919) 633-6551

NORTH CAROLINA REGISTERED LAND SURVEYOR L-3672 DAVID L. JONES, JR.
DATE: 5/8/98

A SURVEY OF
EVANS MILL SUBDIVISION
FOR
WEYERHAEUSER REAL ESTATE COMPANY
SHEET 4 OF 4

CITY OF NEW BERN NO. 7 TWSP. CRAVEN COUNTY NORTH CAROLINA
DATE: MAY 8, 1998 SCALE 1" = 100'

PROJECT NO. 0910-0090.OW
COMPUTER FILE : FPLAT.DWG
PROJECT SURVEYOR: DLJ
FIELD CREW:
DRAWN BY: DLJ
FIELD BOOK:
SHEET NO. : 4 OF 4

G-53-D

G-53-D