G-53-B

LINE TABLE		
LINE	LENGTH	BEARING
L1	116.22'	S31°34'52"W
L2	76.91'	S25°41'19"W
L3	52.86'	N66°40'07"W
L4	47.88'	N30°38'47"W
L5	75.90'	N54°06'17"W
L6	23.86'	N54°06'17"W
L7	69.89'	N11°33'22"W
L8	57.39'	N64°08'50"W
L9	64.06'	S42°24'53"W
L10	93.48'	N82°15'44"W
L11	51.65'	S74°59'14"W
L12	50.71'	S40°33'30"W
L13	135.94'	S74°31'49"W
L14	68.46'	N01°19'30"W
L15	136.92'	N20°52'36"W
L16	48.21'	N17°17'19"W
L17	115.39'	N31°37'40"E
L18	17.80'	N31°37'40"E
L19	95.58'	N18°32'19"E
L20	37.25'	N75°44'17"E
L21	81.18'	N05°37'20"W
L22	54.79'	N17°08'00"E
L23	126.73'	N26°06'55"W
L76	74.39'	S89°27'00"W
L77	50.82'	S28°36'32"W
L78	32.16'	S23°45'25"W
L79	43.18'	S55°41'18"W
L80	40.87'	S41°10'51"W
L81	30.51'	S17°59'31"W
L82	47.49'	S87°20'21"W
L83	41.42'	S57°05'30"W
L84	12.67'	S57°05'30"W
L85	58.38'	S78°48'02"W
L86	57.12'	S29°47'02"E
L87	43.72'	S04°47'52"E
L88	15.79'	S65°22'12"W
L89	13.51'	S33°16'21"W
L90	33.36'	N72°34'10"W
L91	50.92'	S69°30'10"W
L92	48.35'	S82°38'22"W
L93	36.13'	N82°38'04"W
L94	75.47'	S82°18'19"W
L95	60.47'	S53°05'39"W
L96	55.24'	S67°58'38"W
L97	52.49'	N09°26'01"E
L98	47.60'	N28°30'17"E
L99	53.50'	N17°15'00"E
L100	29.73'	N03°16'53"W
L101	29.73'	N03°16'53"W
L102	55.85'	N01°58'37"E
L103	31.15'	N02°25'45"W
L104	42.90'	N02°19'47"W
L105	40.02'	S69°22'07"E
L106	17.46'	N63°23'05"E
L107	35.05'	S83°59'36"E
L108	28.03'	N34°25'36"E
L109	31.14'	N65°02'00"W
L110	10.92'	S71°52'33"W
L111	31.02'	N73°24'32"W
L112	21.87'	N11°14'09"W
L113	23.24'	N00°05'46"W
L114	22.73'	S78°33'57"W
L115	57.78'	N27°25'02"W
L116	31.67'	N22°39'08"W
L117	22.98'	N05°35'41"E
L118	18.78'	N71°08'44"W
L119	46.45'	N38°41'37"E
L120	44.64'	N53°53'05"E
L121	33.70'	N57°05'59"E
L122	24.57'	N19°44'39"E
L123	41.26'	N32°37'57"E
L124	3.99'	N44°48'59"E
L125	27.27'	N44°48'59"E
L126	38.58'	N61°32'44"E
L127	46.21'	N12°14'51"E
L128	41.56'	N24°11'00"E
L129	25.86'	S88°04'47"E
L130	90.77'	N84°00'49"E
L131	62.42'	S68°54'32"E
L132	25.48'	N71°12'55"E
L133	28.73'	N17°53'26"E
L134	32.38'	N35°39'11"E
L135	36.62'	N30°08'21"E

L136	23.49'	S40°22'04"E
L137	17.37'	N65°48'34"E
L138	37.75'	N66°56'06"E
L139	25.83'	N58°16'25"E
L140	30.09'	N58°16'25"E
L141	25.83'	N58°16'25"E
L142	43.75'	N66°44'01"E
L143	21.03'	N51°07'27"E
L144	37.62'	N51°07'27"E
L145	53.50'	N49°55'26"E
L146	44.41'	N83°49'58"W
L147	46.19'	N66°15'02"W
L148	46.31'	N09°56'31"W
L149	40.05'	N31°29'33"W
L150	31.13'	N03°35'36"E
L151	41.04'	N03°58'46"W
L152	34.80'	N04°12'11"W
L153	38.00'	N40°04'51"W
L154	33.41'	N11°21'45"E
L155	44.11'	N38°02'15"E
L156	35.58'	N38°02'15"E
L157	63.79'	N51°34'52"E
L158	69.26'	N25°51'49"E
L159	87.47'	N06°07'39"E
L160	58.02'	N07°15'49"W
L298	74.11'	N58°19'24"W
L299	67.03'	N71°45'58"W
L300	67.47'	N64°39'13"W
L301	76.24'	N62°31'18"W
L302	6.46'	N70°22'54"W
L303	63.60'	N70°22'54"W
L304	35.17'	N72°54'05"W
L305	38.53'	N87°56'38"W
L306	46.83'	N63°15'01"W
L307	48.42'	N82°24'53"W
L308	50.10'	N39°57'15"W
L309	36.11'	N46°31'38"E
L310	106.30'	S65°44'39"E
L311	54.23'	N44°07'59"E
L312	37.93'	N16°02'28"W
L313	44.68'	N15°09'05"W
L314	36.47'	N78°02'00"W
L315	78.48'	N14°21'24"W
L316	37.55'	N68°14'21"E
L317	32.60'	S36°00'57"E
L318	39.02'	S00°35'16"E
L319	22.07'	S22°32'16"E
L320	35.33'	S23°28'56"E
L321	33.56'	S66°14'24"E
L322	54.24'	S59°36'19"E
L323	67.42'	N68°04'00"E
L324	16.43'	N88°56'46"E
L325	65.00'	N88°56'46"E
L326	50.37'	N57°34'48"E
L327	58.39'	N67°51'20"E
L328	36.38'	N17°20'11"E
L329	20.61'	N68°07'18"E
L330	55.77'	N10°47'09"E
L331	52.14'	N39°30'25"E
L332	50.38'	N02°24'36"W
L333	45.14'	N19°27'53"E
L334	28.11'	N69°36'21"E
L335	20.37'	S55°38'05"E
L336	41.95'	S55°03'53"E
L337	47.73'	S34°10'15"E
L338	52.44'	S04°00'53"E
L339	46.84'	S00°58'26"E
L340	82.65'	S27°03'30"W
L341	49.31'	S11°14'12"W
L342	68.56'	S23°06'45"W
L343	49.29'	S20°04'39"W
L344	55.98'	S19°07'22"W
L345	45.24'	S56°11'05"W
L346	18.24'	S37°18'36"E
L347	83.97'	S15°37'29"W
L348	126.71'	N27°17'16"W
L349	25.02'	S42°40'55"W
L350	29.44'	N80°51'20"W
L351	34.46'	N66°21'33"W
L352	34.84'	N19°09'44"W
L353	38.01'	N15°33'13"W
L354	88.93'	N20°48'22"W
L355	17.19'	N04°21'12"W
L356	26.90'	N23°50'00"W
L357	33.51'	N08°37'08"W
L358	43.25'	N11°55'50"W
L359	40.89'	N09°32'44"W
L360	50.69'	N02°15'11"W

L361	32.80'	N17°59'45"W
L362	37.98'	N03°53'45"E
L363	15.62'	N53°54'58"E
L364	52.50'	S34°17'05"E
L365	44.91'	S28°01'57"E
L366	55.88'	S31°38'18"E
L367	36.79'	S43°35'49"E
L368	36.92'	N77°31'34"E
L369	64.76'	S64°27'04"E
L370	34.71'	S40°22'32"E
L371	90.97'	S08°49'13"E
L372	59.82'	S21°42'18"W
L373	71.09'	S28°35'01"W
L374	18.12'	S28°35'01"W
L375	15.97'	S42°40'55"W
L376	140.02'	N27°17'16"W
L377	126.44'	N41°21'13"W
L378	94.48'	N48°27'42"E
L379	95.77'	S39°37'05"E
L380	201.78'	S57°36'51"W
L381	14.29'	S34°49'35"E
L382	65.56'	S57°36'51"W
L383	1.47'	N71°12'55"E
L384	52.00	S72°28'27"W
L385	78.92	S72°28'27"W

LEGEND

- ● IRON PIPE SET (3/4' OPEN END)
- ⊡ CONCRETE CONTROL CORNER
- C1 CURVE TABLE
- L1 LINE TABLE
- N/F NOW OR FORMERLY
- R/W RIGHT OF WAY
- IPF IRON PIPE FOUND
- △ NAIL FOUND
- [ ] POSTAL ENUMERATION

State of North Carolina
County of Craven

I, Mendie Campbell, Review Officer of Craven County, certify that the map or plat to which this certification is affixed meets all statutory requirements for recording.

Date: 5/20/98 Mendie Campbell
Mendie Campbell

CURVE TABLE					
CURVE	LENGTH	RADIUS	CHORD BEARING	CHORD	DELTA
C1	43.91'	25.00'	N39°40'03"W	38.48'	100°38'30"
C2	57.76'	530.00'	S86°51'59"E	57.73'	06°14'39"
C3	70.05'	530.00'	S79°57'28"E	70.00'	07°34'22"
C4	23.38'	30.00'	S81°29'58"W	22.80'	44°39'30"
C5	63.60'	60.00'	N89°32'12"E	60.66'	60°43'59"
C6	81.80'	60.00'	S21°02'30"E	75.61'	78°06'38"
C7	30.32'	60.00'	N32°29'28"E	30.00'	28°57'18"
C8	27.45'	30.00'	S50°53'37"E	26.50'	52°25'17"
C9	26.33'	470.00'	S78°42'34"E	26.33'	03°12'36"
C10	79.36'	470.00'	S85°09'05"E	79.26'	09°40'26"
C11	32.29'	25.00'	N53°00'21"E	30.09'	74°00'41"
C12	80.46'	530.00'	S20°20'57"W	80.38'	08°41'52"
C13	96.82'	530.00'	S29°55'53"W	96.69'	10°28'01"
C14	207.66'	530.00'	S46°23'22"W	206.34'	22°26'57"
C15	40.33'	25.00'	N11°23'38"E	36.10'	92°26'26"
C16	36.93'	30.00'	N70°05'27"W	34.64'	70°31'44"
C17	100.31'	60.00'	S57°27'38"E	89.03'	95°47'20"
C18	85.05'	60.00'	S31°02'24"W	78.10'	81°12'45"
C19	46.68'	60.00'	N86°04'03"W	45.51'	44°34'21"
C20	30.32'	60.00'	N49°18'14"W	30.00'	28°57'18"
C21	38.21'	25.00'	S78°36'22"E	34.59'	87°33'34"
C45	184.00'	500.00'	S79°26'44"E	182.97'	21°05'07"
C48	113.46'	60.00'	N78°51'26"W	97.30'	108°20'55"

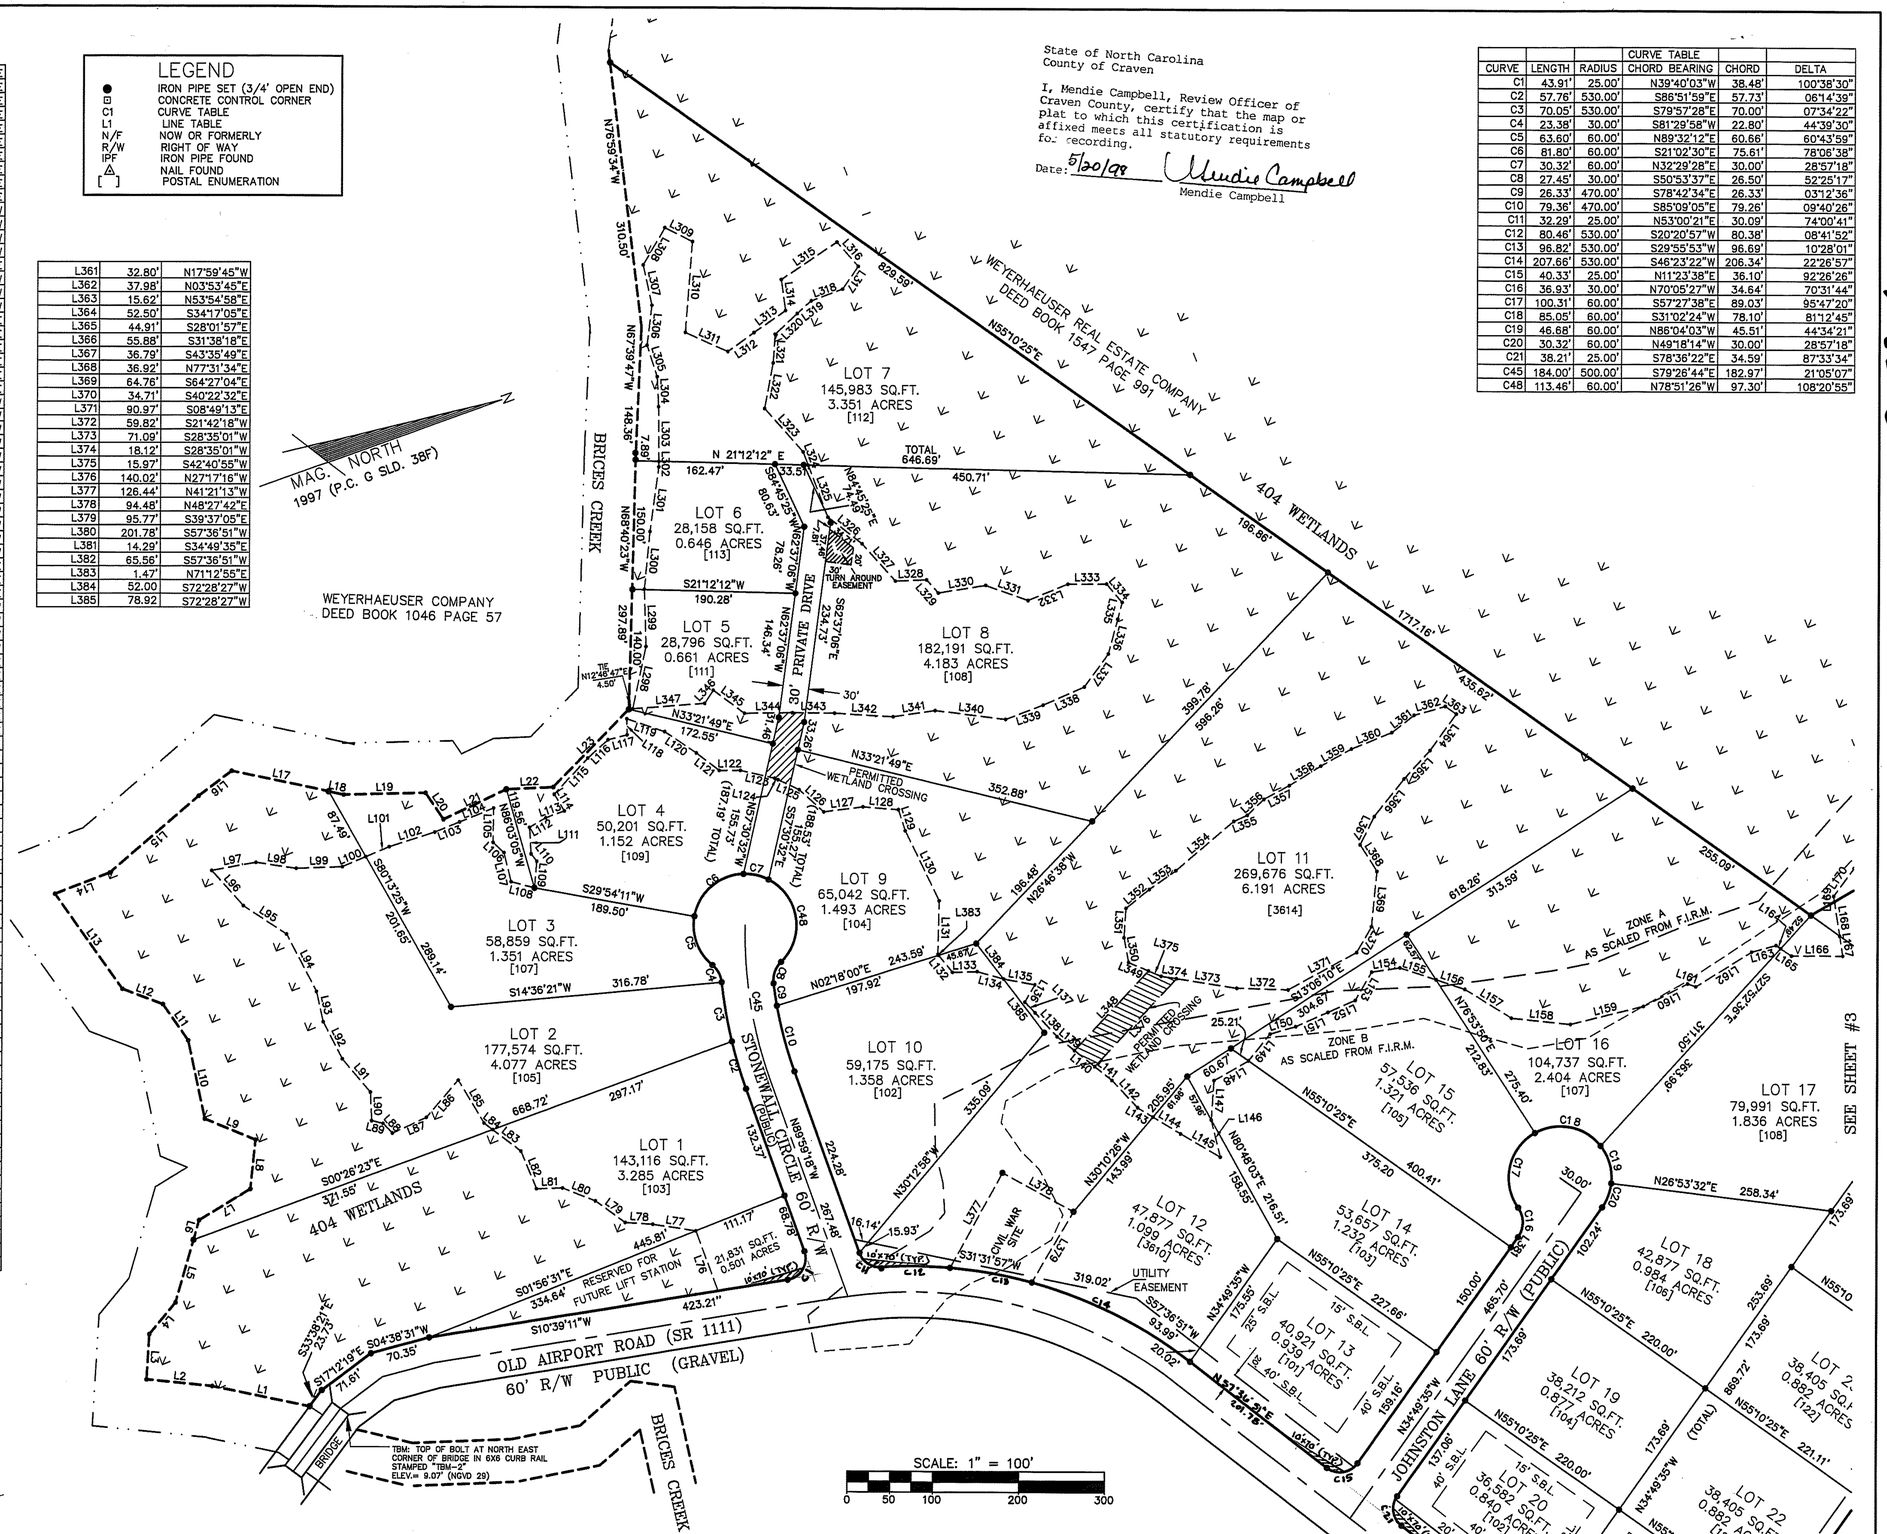

Filed for Registration at 8:25 A.M.
This May 21 1998
Book Map 53-B
Beverly Thompson
Register of Deeds Craven County
By Alice Dilly Deputy

DATE	REVISION	INITIAL
6-11-98	Curve Labels Omitted - B.C. + D	

McKIM & CREED
ENGINEERS • PLANNERS • SURVEYORS
535 WASHINGTON POST ROAD
NEW BERN, NORTH CAROLINA 28560
TELE: (919) 633-5899
FAX: (919) 633-6551

NORTH CAROLINA REGISTERED L-3672 LAND SURVEYOR DAVID L. JONES, JR.
DATE: 5/6/98

A SURVEY OF
EVANS MILL SUBDIVISION
FOR
WEYERHAEUSER REAL ESTATE COMPANY
SHEET 2 OF 4

CITY OF NEW BERN NO. 7 TWSP. CRAVEN COUNTY NORTH CAROLINA
DATE: MAY 8, 1998 SCALE 1" = 100'

PROJECT NO. 0910-0090.OW
COMPUTER FILE : FPLAT.DWG
PROJECT SURVEYOR: DLJ
FIELD CREW:
DRAWN BY: DLJ
FIELD BOOK:
SHEET NO. : 2 OF 4

6-53-B